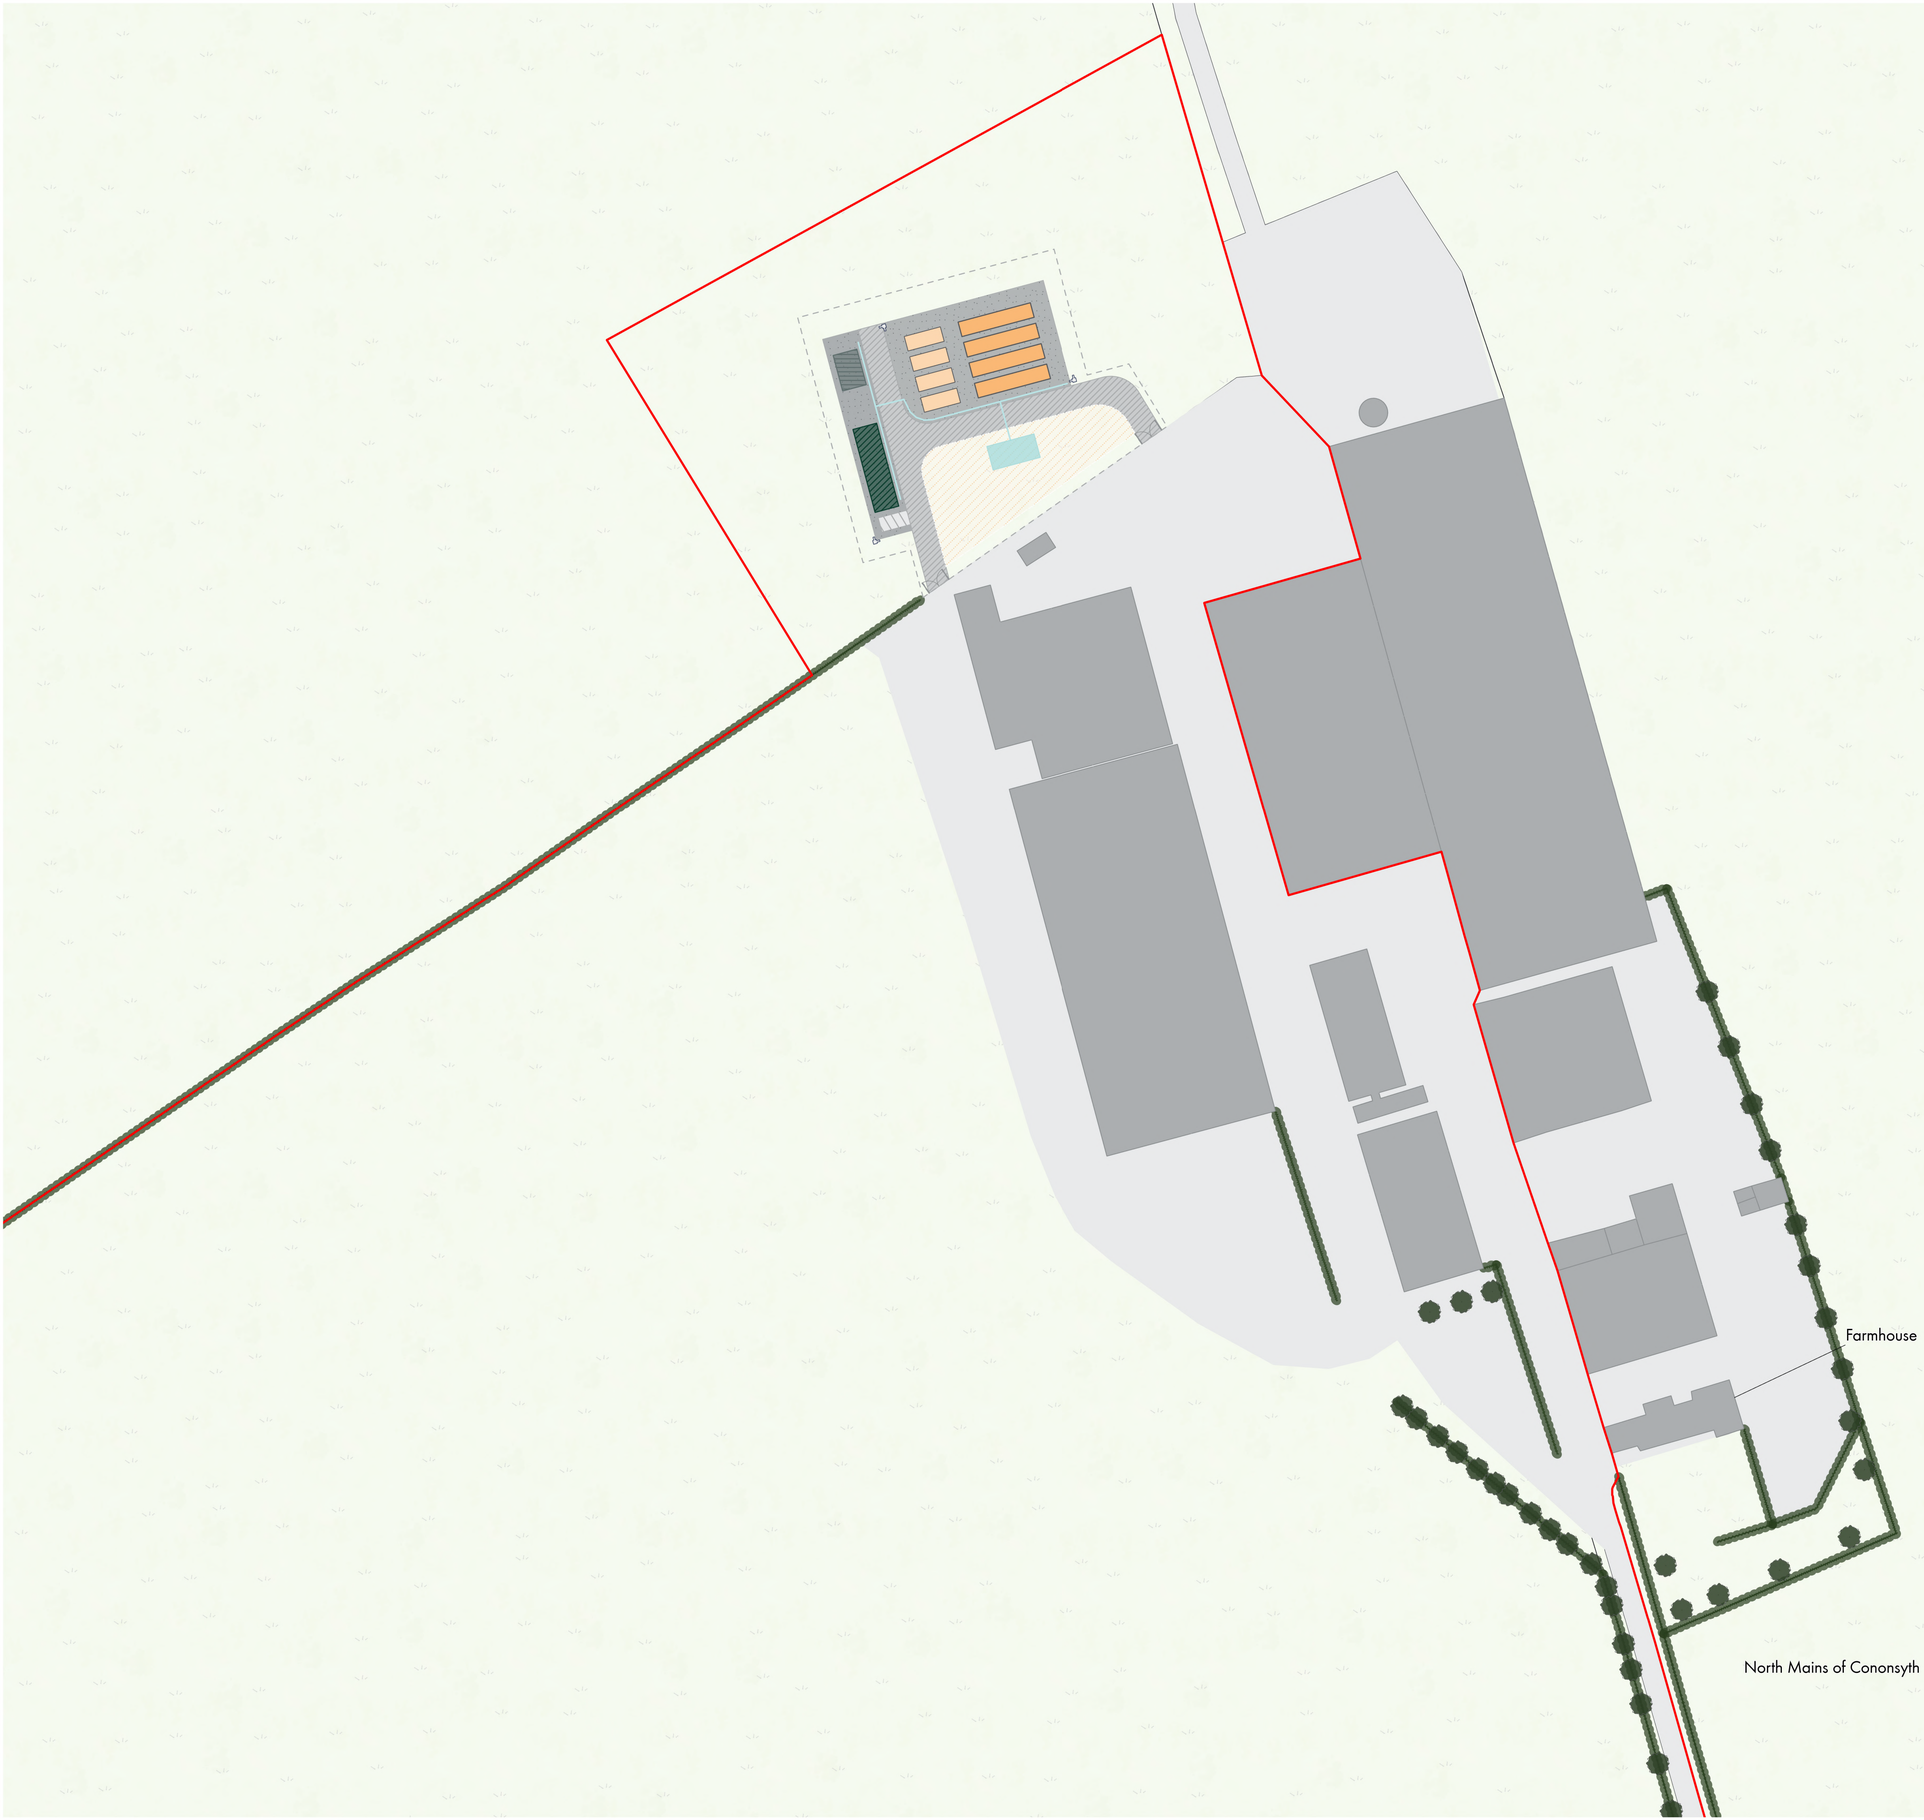


Appendix 2.4

Proposed Site Plan B

- Development Area: 0.49ha
- Land Ownership Boundary
- Battery Energy Storage System (BESS)
- Power Conversion (MV) Unit
- Transformer
- Control & Switchrooms Building
- CCTV Column with Lighting
- Security Fencing
- Parking Space
- Emergency Catchment Tank
- Drainage Pipe
- Internal Site Hardstanding
- Internal Site Access Road
- Construction Compound

Map Details

These site plans show the proposed BESS and repowered turbine at North Mains of Cononsyth Farm, Arbroath, DD11 3SA.

Appendix 2.4 Proposed Site Plan B shows the Battery Energy Storage System (BESS). The repowered turbine proposed as part of this application can be viewed in Appendix 2.3 Proposed Site Plan A.

For the full development boundary please see Appendix 2.1 Location Plan.

The development boundary has been extended to the existing field boundary and to the nearest public road (B961). This area has not been included in the development area which is limited to the area where works will take place as part of this development.

Scale: 1:500 @ A1

0 20 40 m

Client Name	Cononsyth Farms Ltd
Site Name	Cononsyth Farm Repowering & BESS
Drawing Reference	COG775/APP/052/b
Date	29/10/26

This drawing is the property of Cogeo Planning & Environmental Services Ltd. Copyright is reserved by them & the drawing is issued on the condition that it is not copied, either wholly or in part, and without the written consent of Cogeo. VAT Registration Number: 398126433

COGEO
planning and environmental expertise