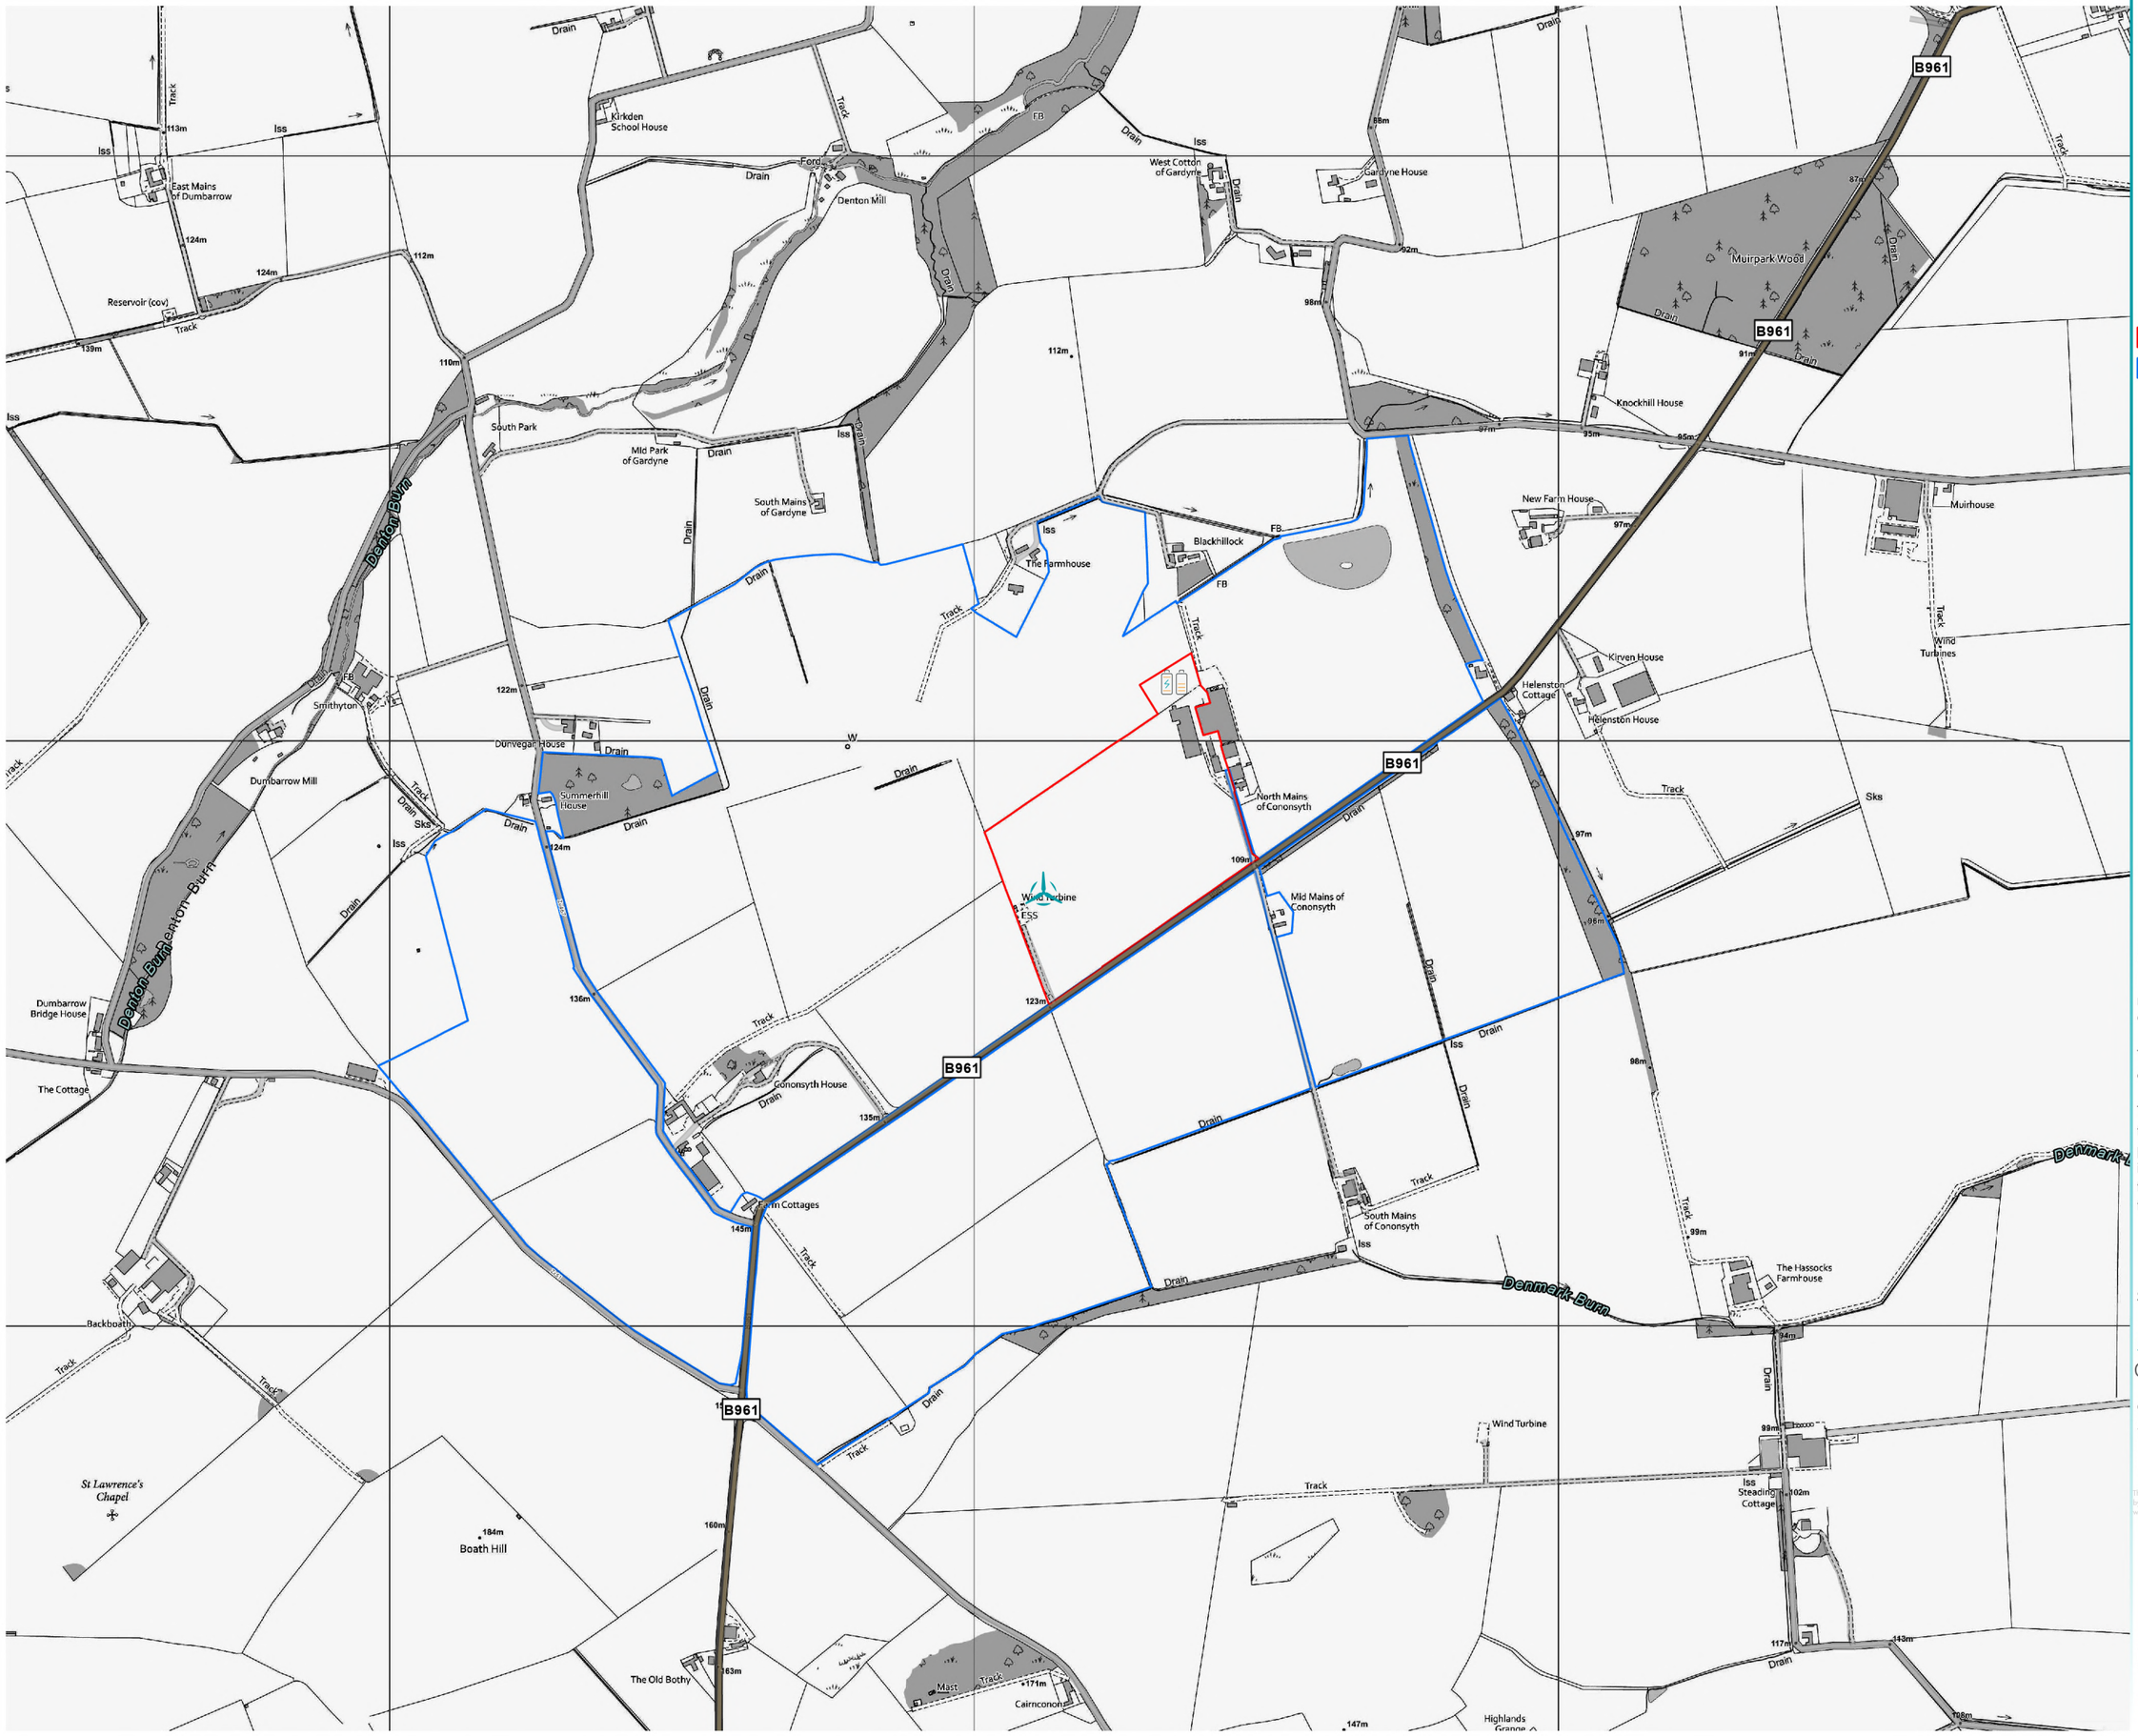


Appendix 2.1

Location Plan

- Development Area: 0.49ha
- Land Ownership Boundary
- Proposed Turbine
- Battery Energy Storage System (BESS)

Map Details

Location Plan showing the proposed site for the repowered turbine and BESS at North Mains of Cononsyth Farm, Arbroath, DD11 3SA.

This plan also shows the land owned by the applicant.

The development boundary has been extended to the existing field boundary and to the nearest public road (B961). This area has not been included in the development area which is limited to the area where works will take place as part of this development.

Scale: 1:10,000 @ A3

N

0 200 400 m

Client Name	Cononsyth Farms Ltd
Site Name	Cononsyth Farm Repowering & BESS
Drawing Reference	COG775/APP/050/b
Date	29/10/26

This drawing is the property of Cogeo Planning & Environmental Services Ltd. Copyright is reserved by them & the drawing is issued on the condition that it is not copied either wholly or in any part without the written consent of Cogeo. OS Mapping Licence Number: 100022432.

COGEO
planning and environmental expertise