SITE PLAN

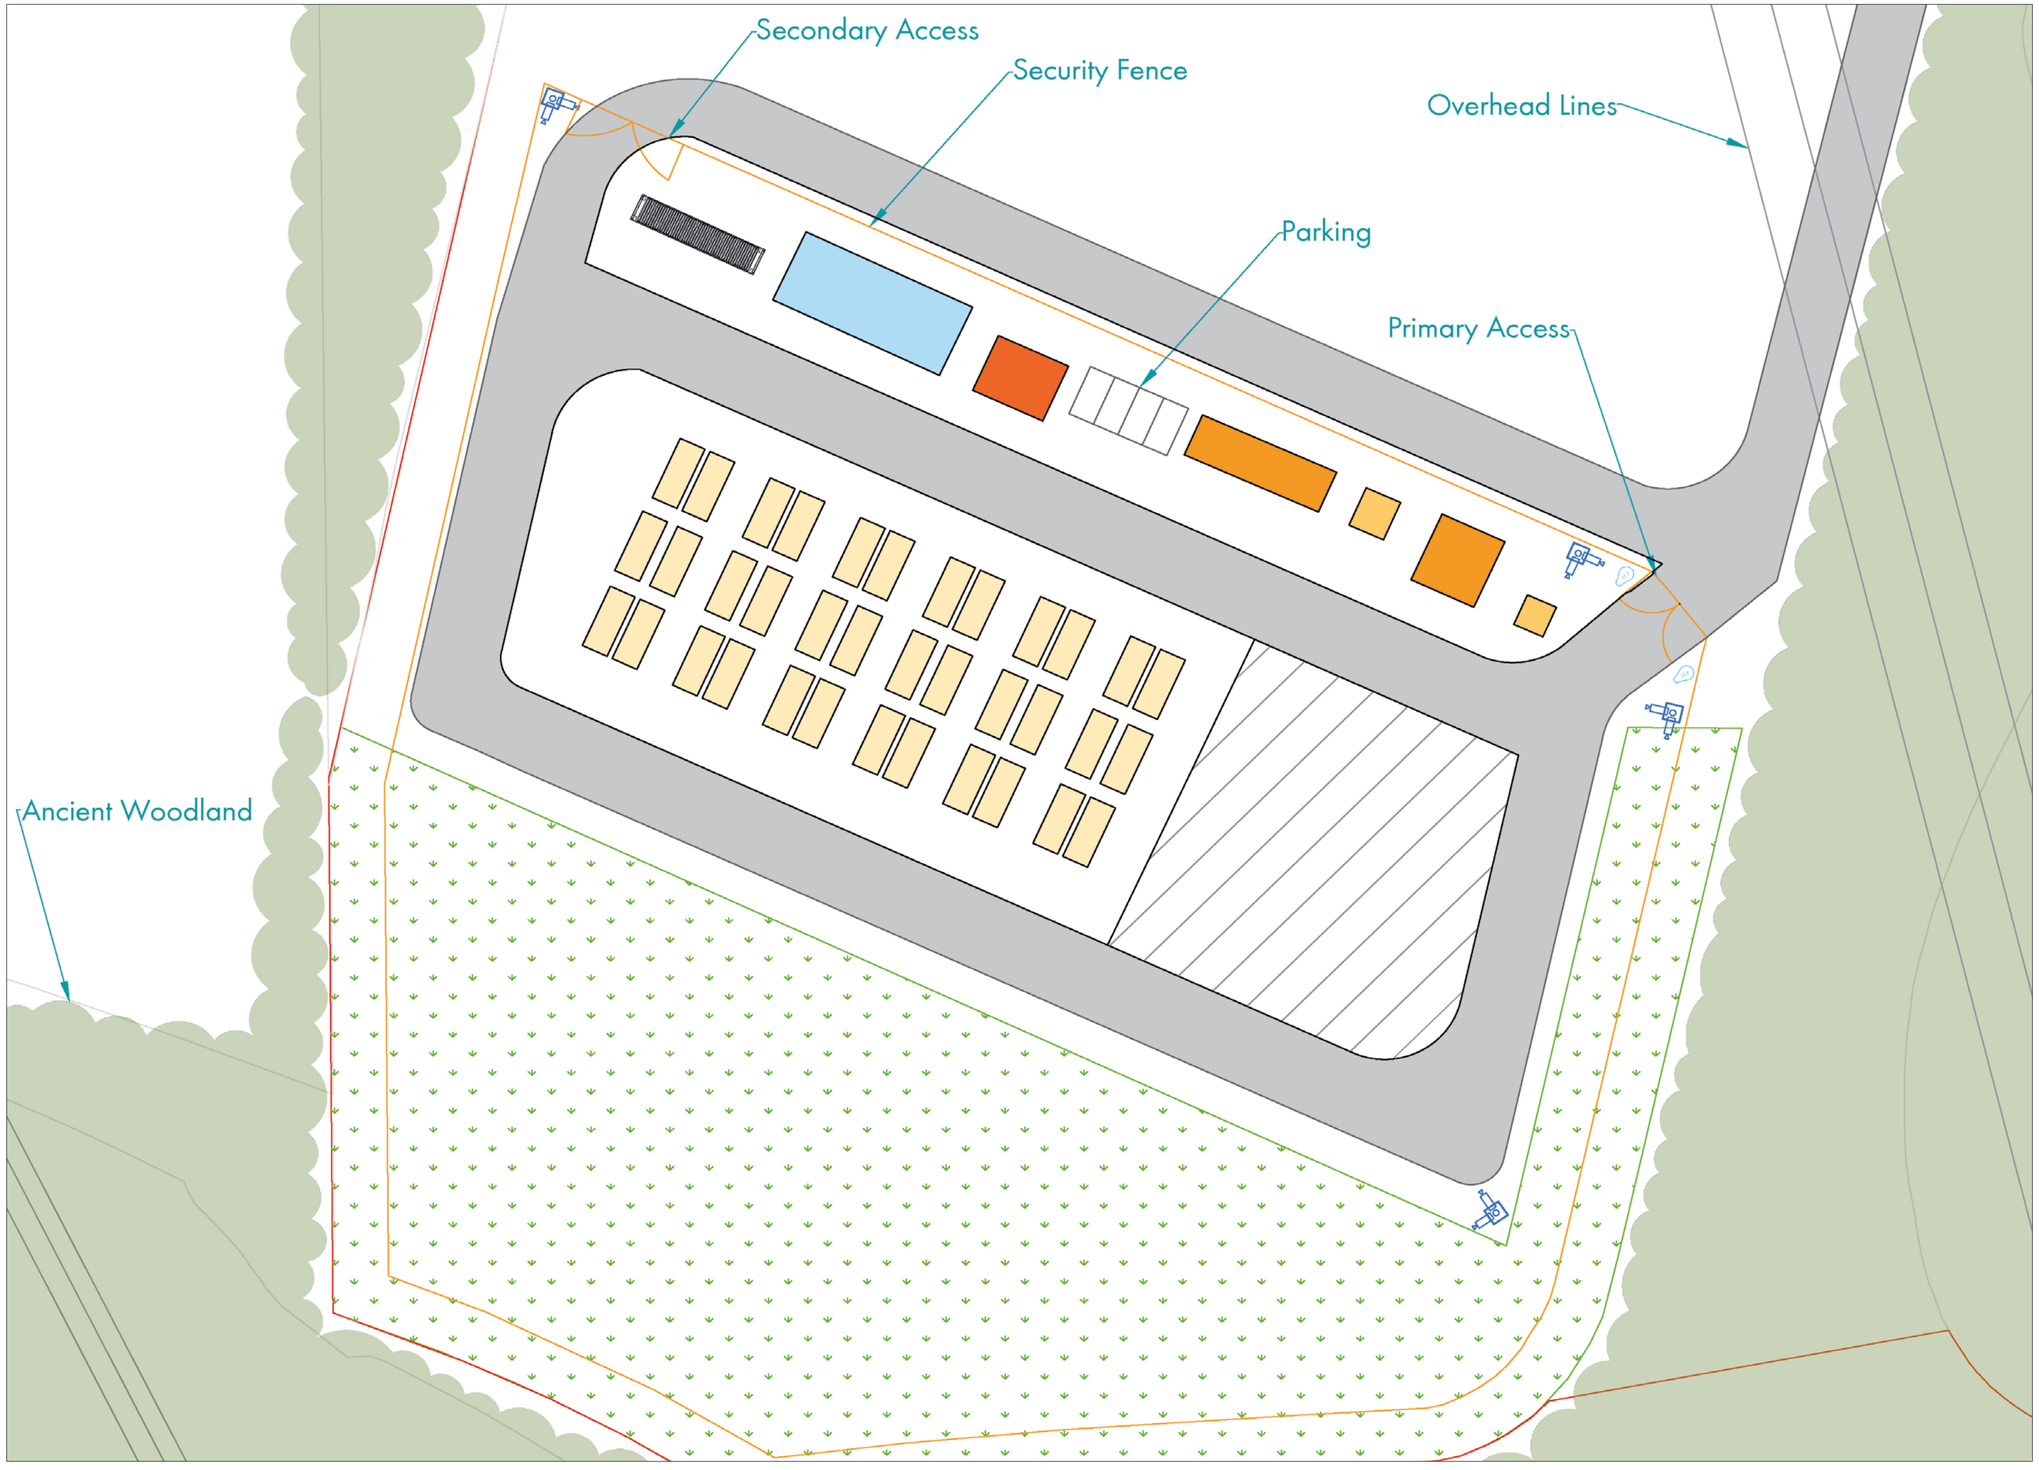

BESS Unit
Transformer
Switchgear and Control Building
Welfare Building
Temporary Site Compound
Static Water Tank
Biodiversity Net Gain Area
Spare Parts Container
CCTV Column
Fire Hydrant

DEVELOPMENT COMPONENTS

The proposed BESS development will likely comprise of the following components and layout, subject to change following further onsite assessments:

- 24x BESS Units
- 12x Battery Compacted Medium Voltage (MV) Station
- 2x auxiliary transformers
- Switchgear and control building
- Customer switchgear building
- Welfare building
- Spare parts container
- Static water tank
- 2x Fire hydrants
- Security fencing
- 4x CCTV cameras
- Temporary site compound